No. 110561 FILED FOR RECORD SEPTEMBER 10, 1884 AT 11 O'CLOCK A.M.

120-528

BURGLAND AND JOHNSON'S SUBDIVISIO

OF THAT PART OF ORIGINAL TEN ACRE LOT 6 LYING WEST OF FULT

STREET, EXCEPTING A STRIP 2½ FEET WIDE ON THE WEST SIDE.

SCALE: 1" = 150'

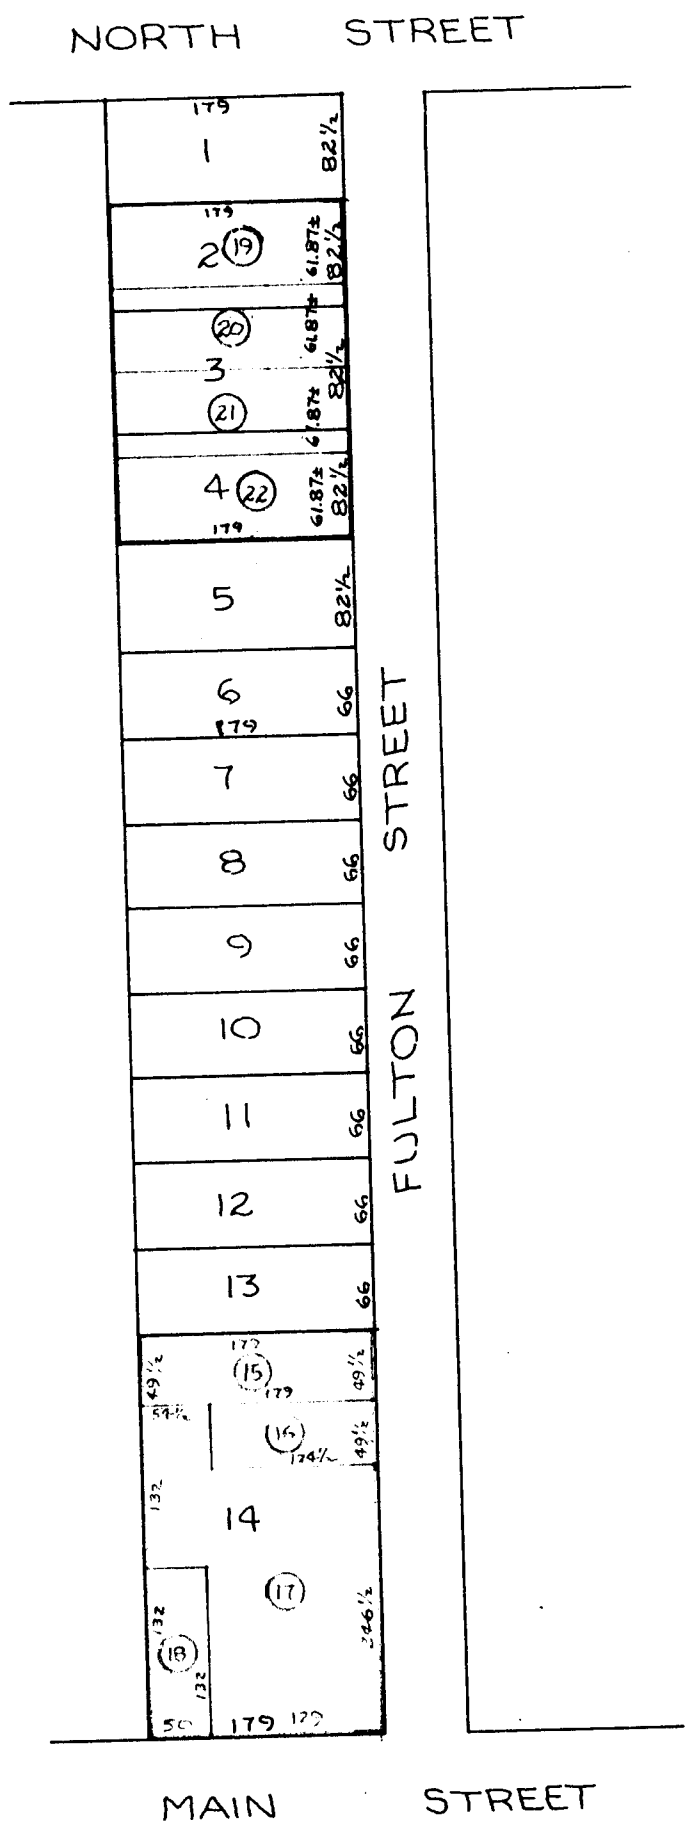

VOL. 120 PAGE 528 ORIGINAL PLAT (IN BLACK)

VOL. 7 OF PLATS PAGE 74 FILED MARCH 31, 1904 SUB. OF LOT 14 (IN RED)

VOL. 7 OF PLATS PAGE 75 FILED MARCH 31, 1904 SUB. OF LOTS 2, 3 & 4 (IN VIOLET)